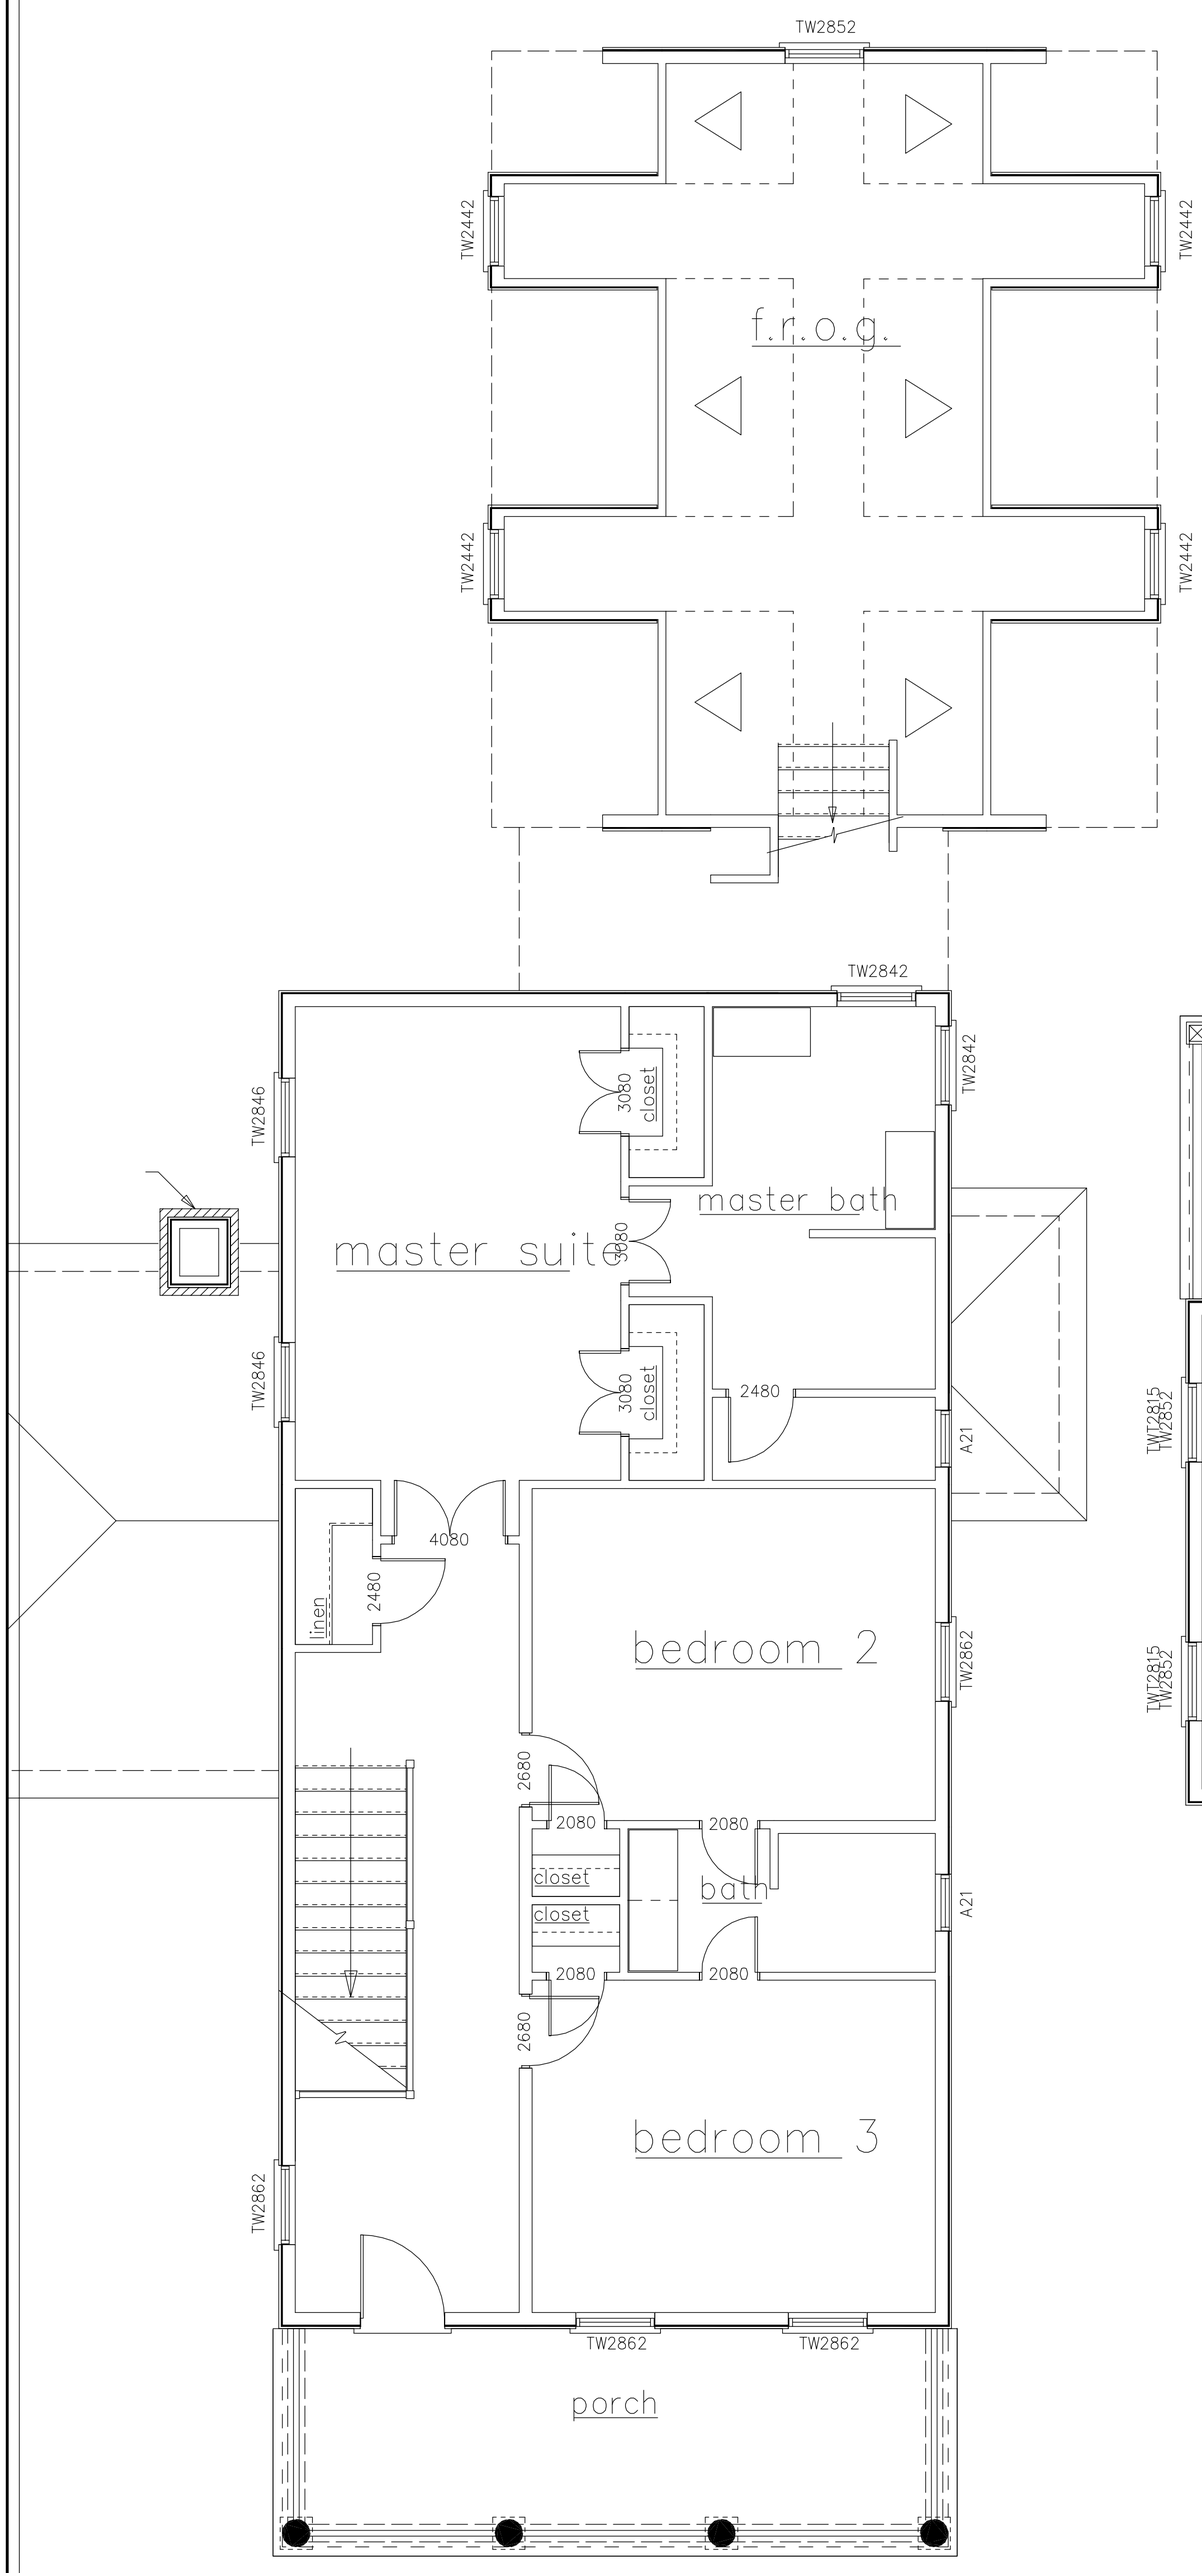

SECOND FLOOR PLAN

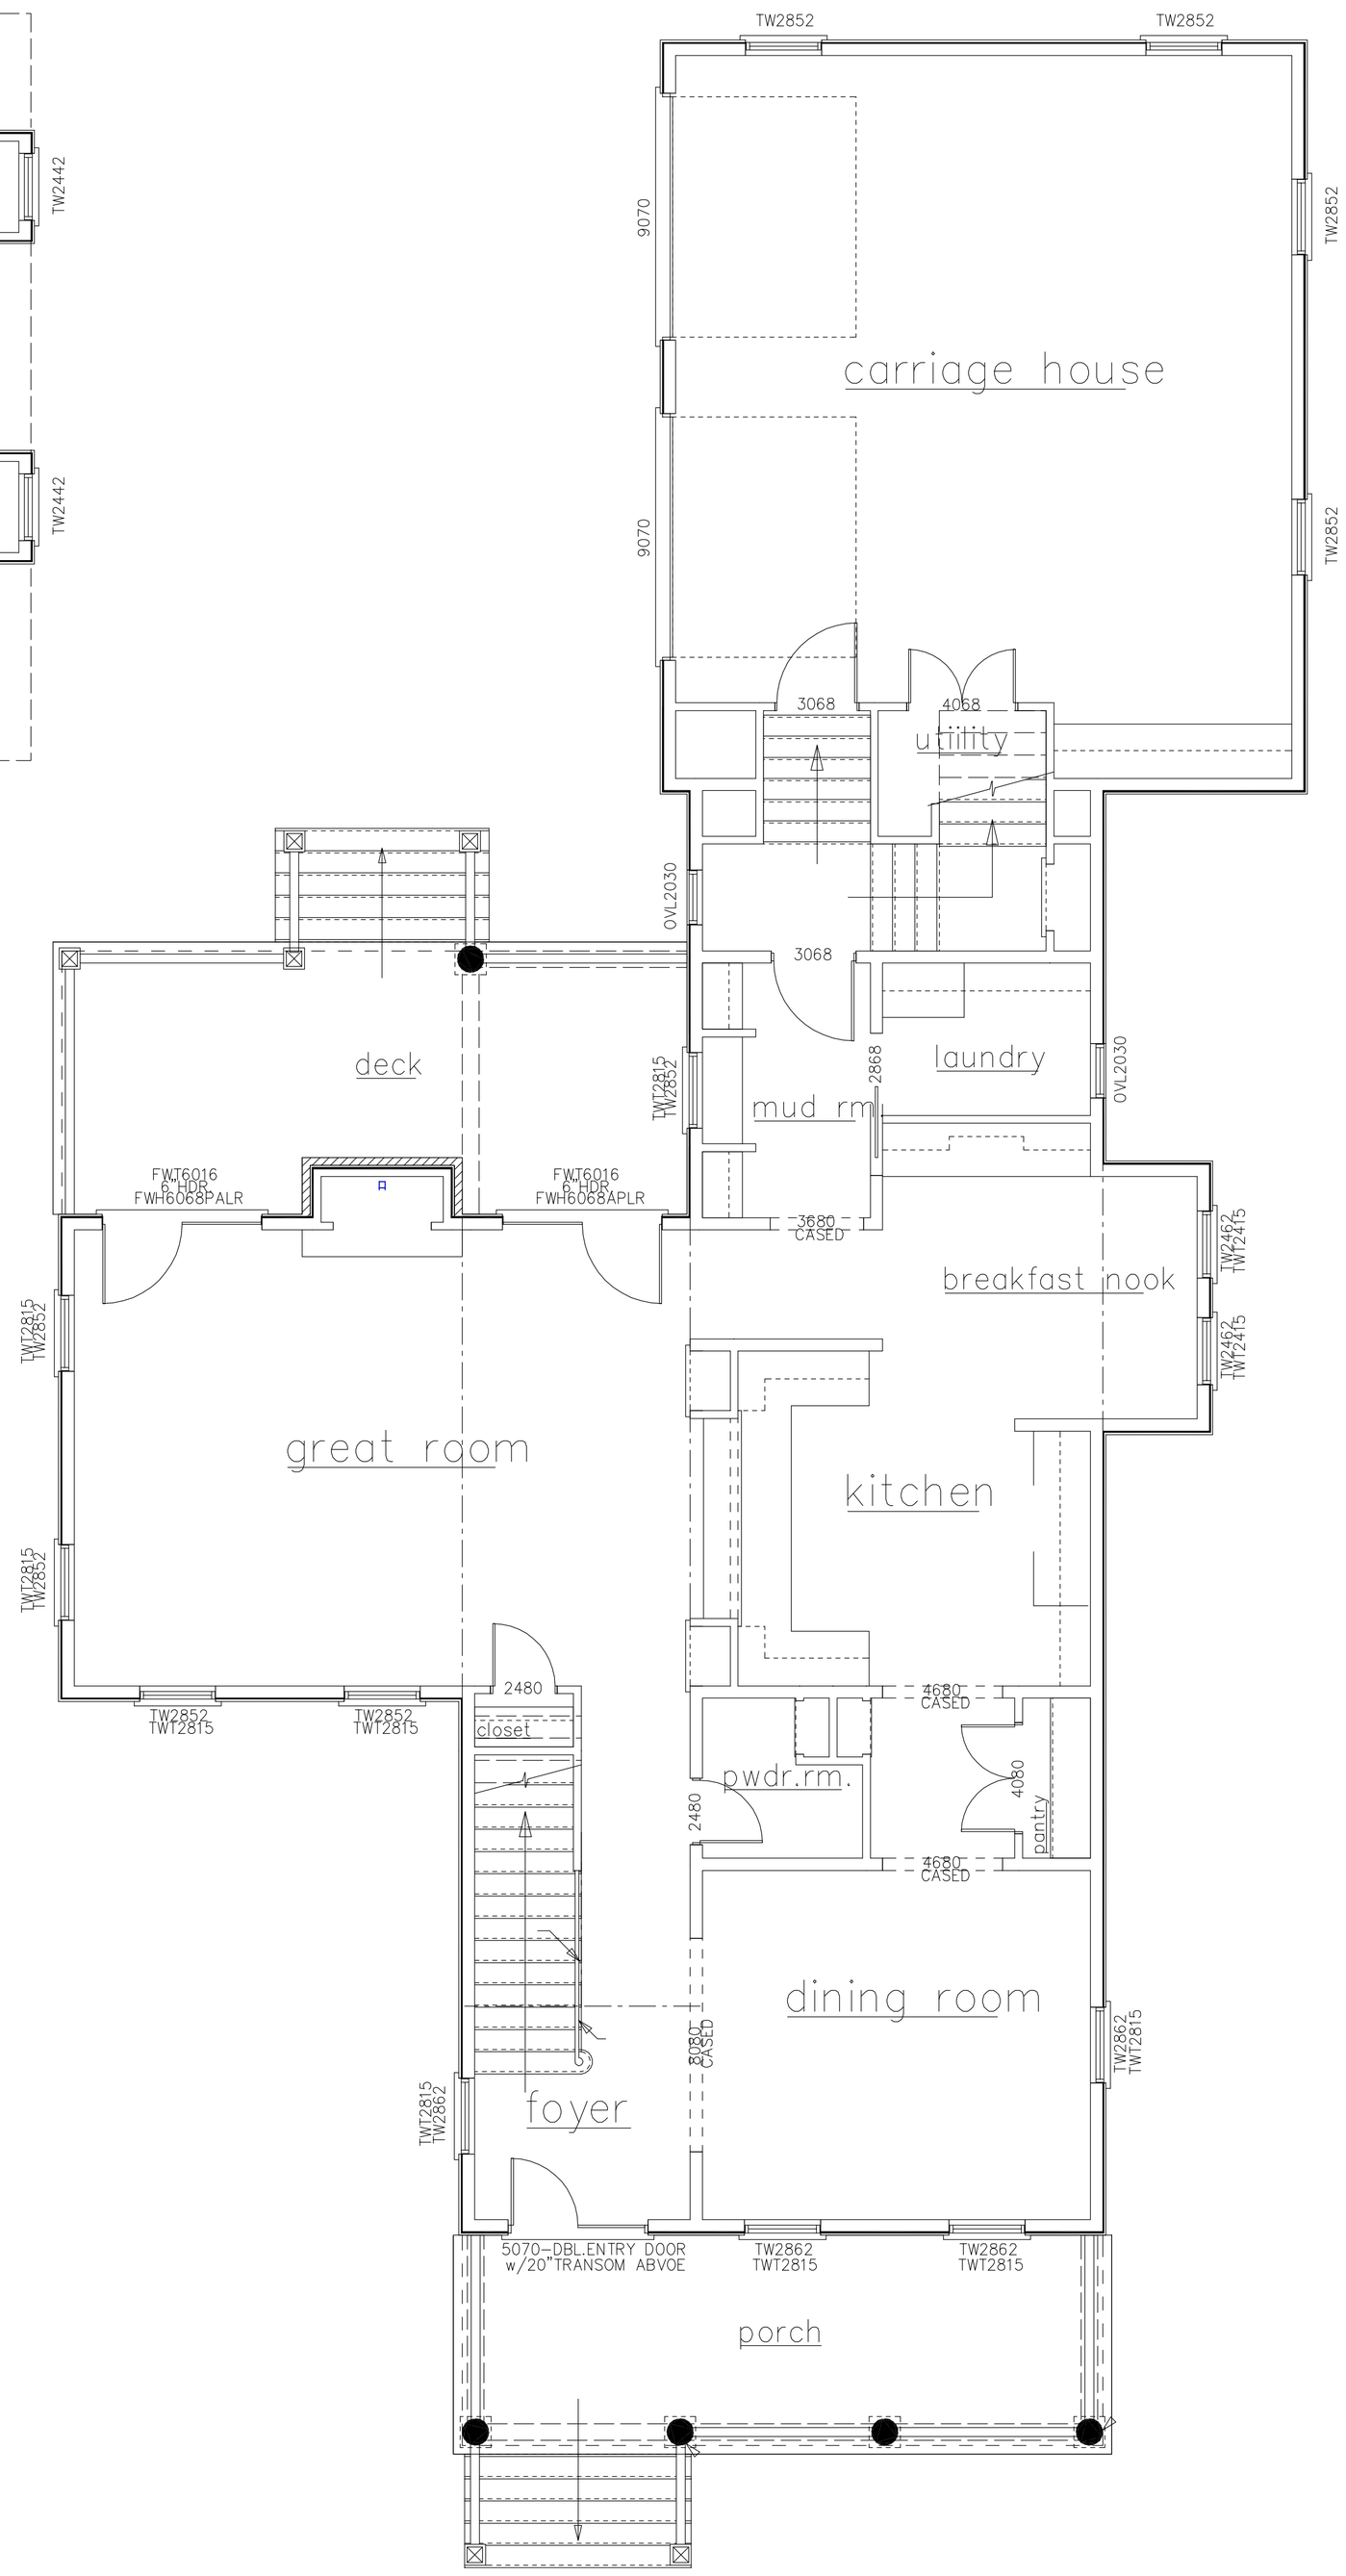

FIRST FLOOR PLAN

File No.	Sheet No.	Scale	Date

PROJECT

PRAGER RESIDENCE

HOLDEN BEACH, NORTH CAROLINA

No.	DATE	REVISION	BY

ELEVATIONS

PREPARED FOR:

DESIGN / BUILD
Premiere